



FRONT ELEVATION

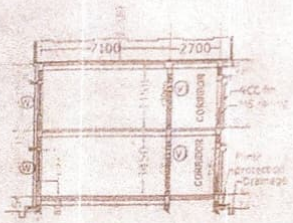


SECTION AA

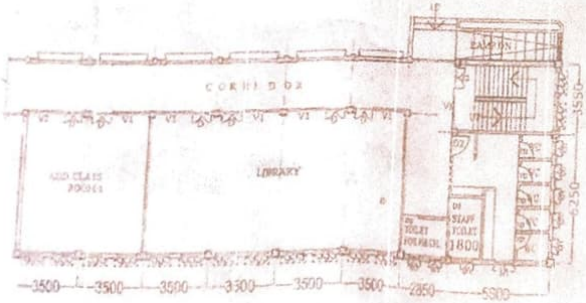

Ground Floor Plan

plinth area 294 sq.m

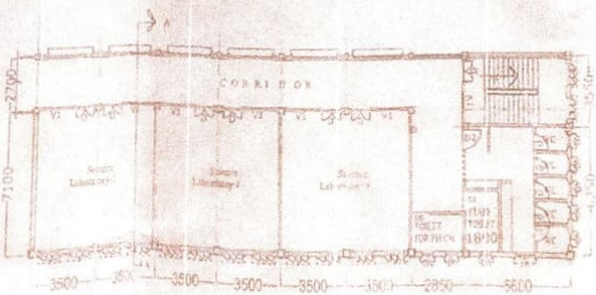

First Floor Plan

plinth area 1298 sq.m

SPECIFICATIONS

A. CIVIL

FLOORING

1. FLOOR OF THE CORNICON STAIRCASE WILL BE FINISHED WITH MARBLE STONE WITH 150 MM SKIRTING
2. FLOOR OF ALL CLASS ROOMS SHALL BE FINISHED WITH CERAMIC TILES OF PREMIUM QUALITY WITH 150MM SKIRTING WIDE NOT LESS THAN 600X600MM.
3. TOILET FLOOR WILL BE FINISHED WITH KOTA STONE WITH 1800 MM HIGH GLAZED TILES DADO OF MIN size 200x 300mm

PAINTING

1. EXTERNAL SURFACE WILL BE PAINTED WITH WATER PROOF ACRYLIC EMULSION.
2. INTERNAL SURFACES WILL BE PAINTED WITH OIL BASED DISTEMPER.
3. DOORS, WINDOWS GRILLETC SHALL BE PAINTED WITH SYNTHETIC ENAMEL PAINT.

B. SANITARY

1. SUPERIOR QUALITY FITTINGS AND FIXTURES TO BE PROVIDED

C. ELECTRICAL


1. SUPERIOR QUALITY FITTINGS AND FIXTURES WITH ISI MARK TO BE PROVIDED
2. WIRING SHALL BE ON THE SURFACE.

SCHEDULE OF DOORS &WINDOWS

	TYPE	WIDTH	SILL LVL	LINTEL LVL	AREA (SQ.M)	DESCRIPTION
1	W	1500	900	2400	1350	
2	W1	2000	900	2400	1800	
3	W2	1000	900	2400	900	
4	W3	900	1500	2400	900	
5	W4					
6	V1 V3	1200	1650	2400	792	ONLY WOODEN TO BE PROVIDED
7	V2	2000	1650	2400	792	ONLY WOODEN TO BE PROVIDED
8	V3	800	1500	2400	864	
9	V4	1950	2100	2400	360	
10	D	750	-	2400	34.10	
11	D1	900	-	2400	24.19	
12	D2	800	-	2400	24.19	
13	D3	650	-	2100	21.19	
14	CS					

OFFICE OF THE SENIOR ARCHITECT,
PUBLIC WORKS DEPARTMENT

PROPOSED INFRASTRUCTURE
DEVELOPMENT OF ANANDASAZAR H. S.
SCHOOL AT DASDA NORTH
UNDER VIDYAYOJ

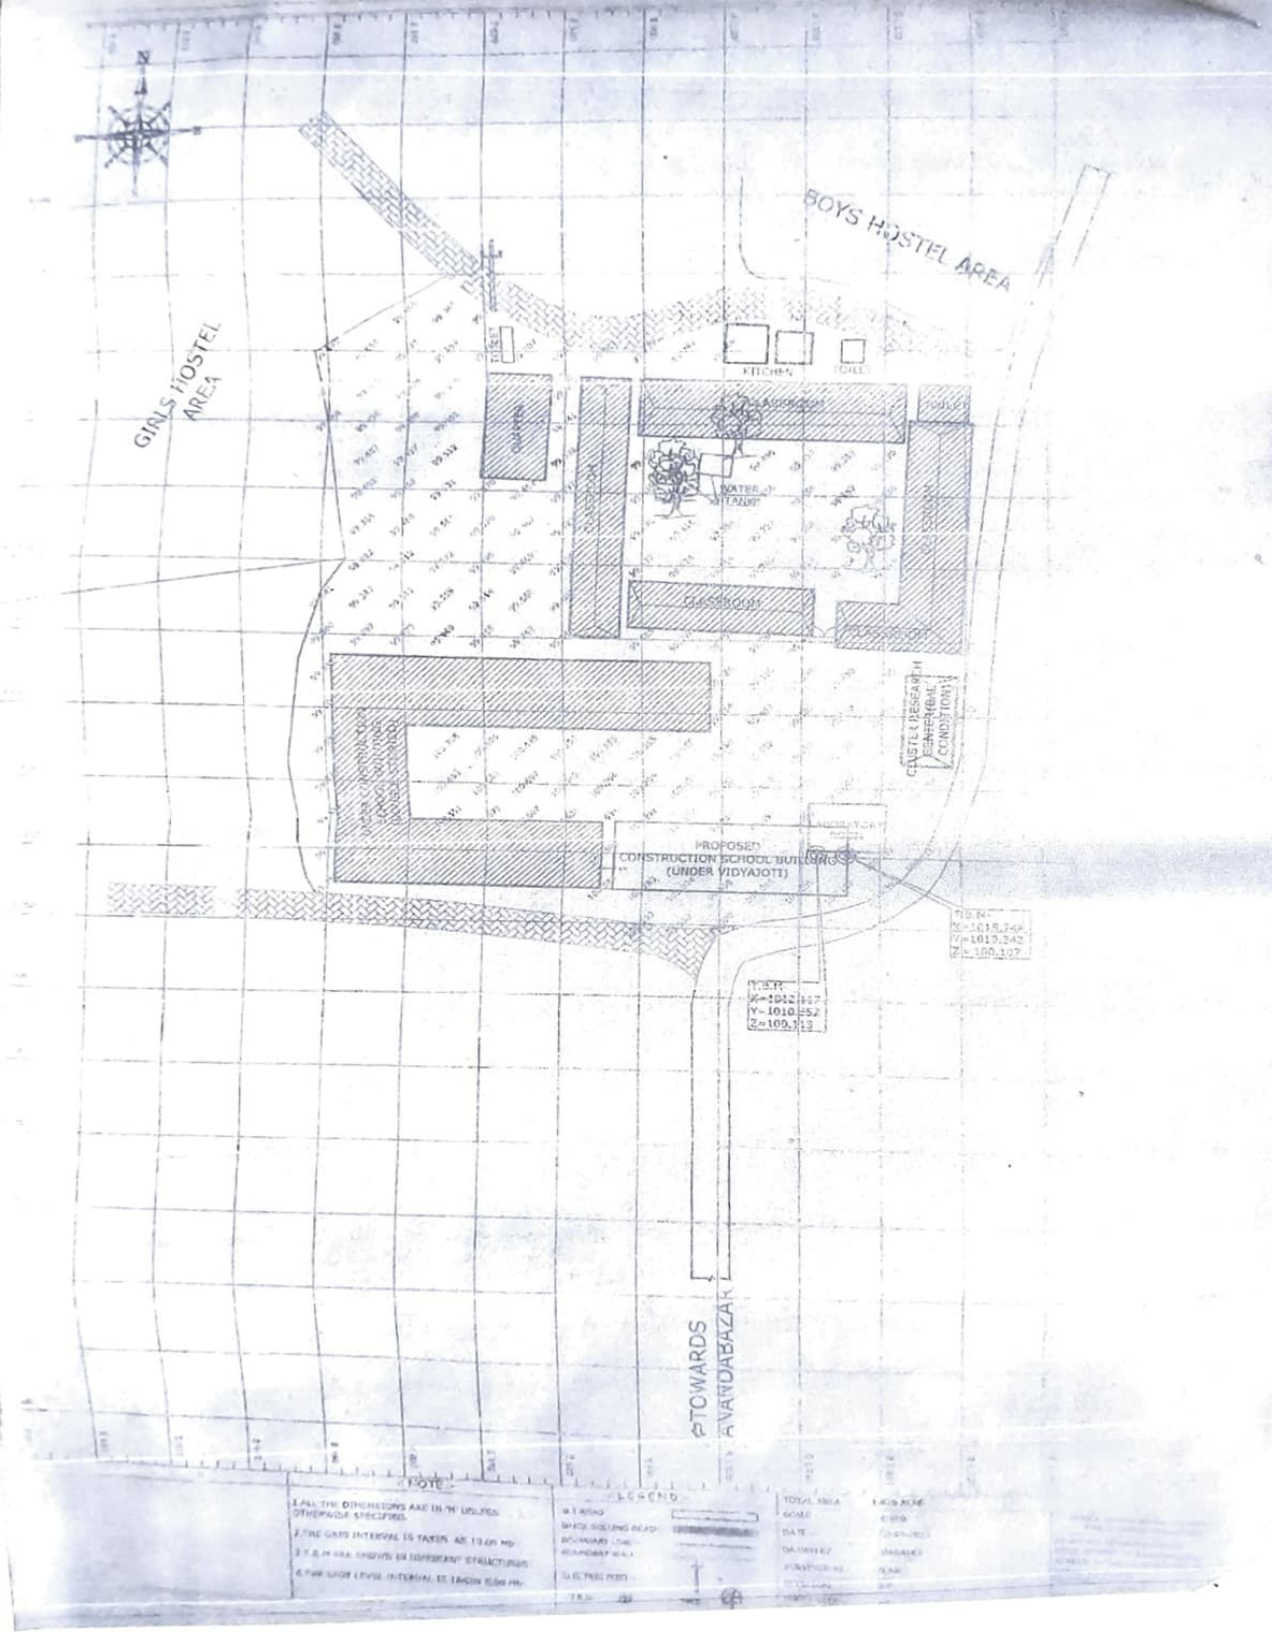
BOYS HOSTEL AREA
GIRLS HOSTEL AREA
KITCHEN
TOILET
WATER TANK
CLASSROOM
PROPOSED CONSTRUCTION SCHOOL BUILDING (UNDER VIDYAJOTI)
TOWARDS AVANDABAZAR
LEGEND